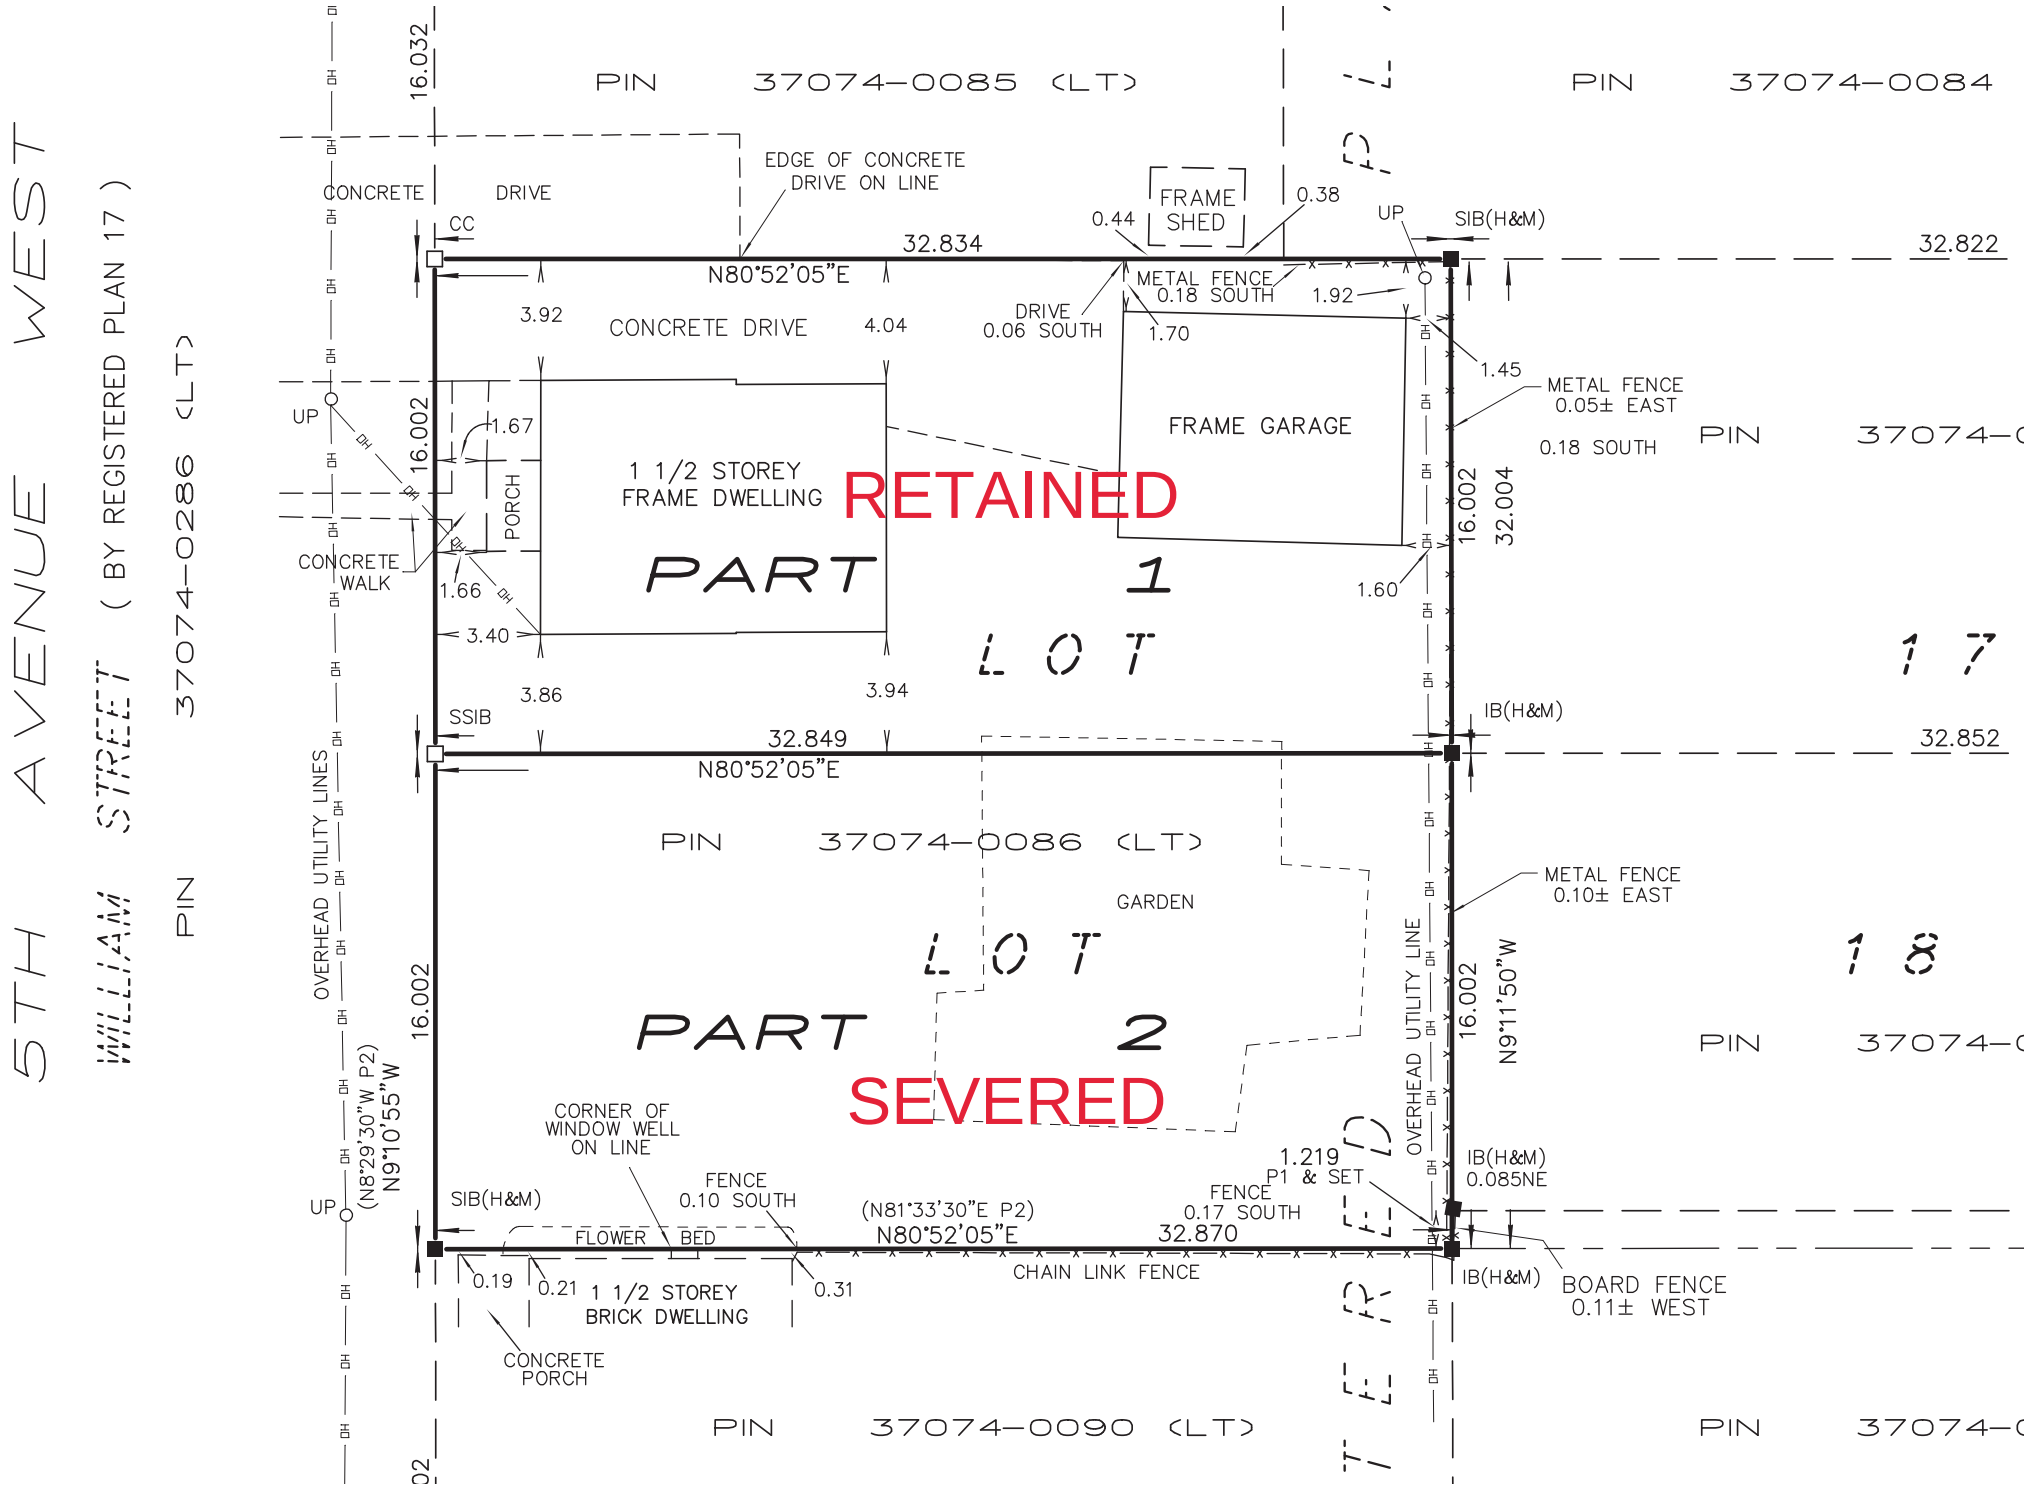
5TH AVENUE WEST
WILLIAM STREET (BY REGISTERED PLAN 17)
PIN 37074-0286 (LT)
PIN 37074-0085 (LT)
PIN 37074-0084
PIN 37074-0086 (LT)
PIN 37074-0090 (LT)
EDGE OF CONCRETE DRIVE ON LINE
CONCRETE DRIVE
CC
N80°52'05"E
32.834
32.822
32.849
32.852
32.870
FRAME SHED
METAL FENCE 0.18 SOUTH
DRIVE 0.06 SOUTH
FRAME GARAGE
METAL FENCE 0.05± EAST
0.18 SOUTH
1 1/2 STOREY FRAME DWELLING
RETAINED
PART 1
LOT 17
PORCH
CONCRETE WALK
SSIB
SIB(H&M)
IB(H&M)
OVERHEAD UTILITY LINES
GARDEN
LOT 18
PART 2
SEVERED
METAL FENCE 0.10± EAST
OVERHEAD UTILITY LINE
N9°11'50"W
(N8°29'30"W P2)
N9°10'55"W
CORNER OF WINDOW WELL ON LINE
FENCE 0.10 SOUTH
FLOWER BED
(N81°33'30"E P2)
FENCE 0.17 SOUTH
1.219 P1 & SET
IB(H&M) 0.085NE
CHAIN LINK FENCE
BOARD FENCE 0.11± WEST
1 1/2 STOREY BRICK DWELLING
CONCRETE PORCH
16.032
16.002
32.004
UP